**R/W DETAILS**
**N.T.S.**

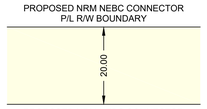


**P/L R/W DETAIL No.1**

| OWNERSHIP TRACT No. | NRCP-0025.1 | NRCP-0026.1 | NRCP-0027.1 | NRCP-0028.1 | NRCP-0029.1 | NRCP-0030.1 | NRCP-0031.1 | NRCP-0030.1 | NRCP-0031.1 | NRCP-0031.2 | NRCP-0032.1 | NRCP-0033.1 | NRCP-0034.1 |
|---|---|---|---|---|---|---|---|---|---|---|---|---|---|
| AREA (ha) AND LENGTH (m) OF PERMANENT EASEMENT | AREA 0.928 LENGTH 464.0 | AREA 0.861 LENGTH 430.4 | AREA 0.524 LENGTH 262.1 | AREA 0.501 LENGTH 250.3 | AREA 0.820 LENGTH 410.0 | AREA 0.457 LENGTH 228.3 | AREA 0.242 LENGTH 120.8 | AREA 0.331 LENGTH 165.9 | AREA 0.001 LENGTH 0.0 | AREA 0.039 LENGTH 19.1 | AREA 0.990 LENGTH 495.4 | AREA 0.733 LENGTH 366.6 | AREA 0.310 LENGTH 155.0 |

**PLAN**
**SCALE 1:5000**

FOR CONTINUATION SEE DRAWING: PB000222-MSI-DD-MAP-203

PIPELINE PLAN AND PROFILE IN:
UNIT 031 BLOCK H
GROUP 94-B-16
UNIT 040 BLOCK E
UNIT 030 BLOCK E
UNIT 029 BLOCK E
UNIT 020 BLOCK E
UNIT 019 BLOCK E
GROUP 94-A-13
UNSURVEYED CROWN LAND

FOR CONTINUATION SEE DRAWING: PB000222-MSI-DD-MAP-205

**PROFILE**
**SCALE**
**1:5000 HOR.**
**1:2000 VERT.**

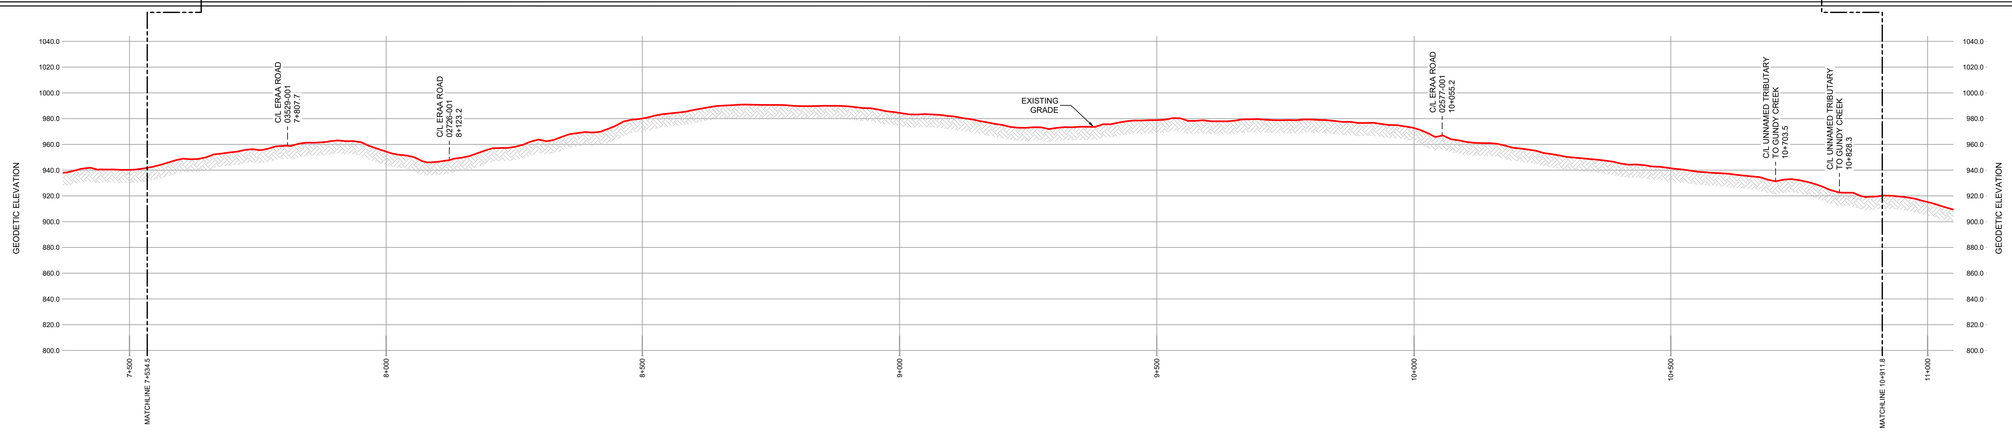


**GENERAL NOTES:**

1. ALL CHAINAGES AND DIMENSIONS ARE IN METRES UNLESS NOTED OTHERWISE.
2. PROFILE INFORMATION HAS BEEN OBTAINED FROM LIDAR AND FIELD SURVEY.
3. CHAINAGES SHOWN ARE CONTOUR.
4. THIS DOCUMENT IS NOT A PLAN OF SURVEY, BUT IS A GRAPHICAL REPRESENTATION OF THE APPROXIMATE SIZE, CONFIGURATION AND LOCATION OF PROPERTY OWNERSHIP. IT IS NOT INTENDED TO BE USED FOR LEGAL DESCRIPTIONS, CALCULATING EXACT DIMENSIONS OR PROPERTY AREAS.
5. CONVERSION FACTOR FOR HECTARES TO ACRES IS: 1 HECTARE = 2.4710 ACRES.
6. TYPICALLY THE RIGHT OF WAY WIDTH IS 20.0m BUT WILL VARY AT SPECIFIC LOCATIONS DUE TO ENGINEERING AND CONSTRUCTION RESTRICTIONS.
7. FULL SIZE DRAWINGS ARE PLOTTED ON 707 x 1000 (B1 SIZED PAPER). REDUCED SIZE DRAWINGS ARE NOT TO SCALE.

**LEGEND:**

KILOMETRE POST: KP
PROPOSED PIPELINE RIGHT OF WAY:
PROPOSED VALVE SITE:
PROPERTY LINE:

A/R: ACCESS ROAD
ha.: HECTARES
m: METRES
NPS: NOMINAL PIPE SIZE
P/L: PIPELINE
R/W: RIGHT OF WAY
C/L: CENTRE LINE

**CER APPROVAL:**

**LAND TITLES OFFICE:**

PLAN No. _____

ENTERED AND REGISTERED

ON _____

INSTRUMENT No: _____

_____
A.D.REGISTRAR

**REVISIONS:**

| No. | DESCRIPTION | DATE | DRFT | CHK | APRV |
|---|---|---|---|---|---|
| 00 | PLAN ISSUED | NOV. 18, 2024 | JA | TM | JH |

NORTHRIVER MIDSTREAM

**PLAN SHOWING:**

**Plan and Profile of NEBC Connector**
**from**
**KP 7+534.5 to 10+911.8**
**Limits of Sheet**
**NE Unit 31 Block H Group 94-B-16**
**SE Unit 19 Block E Group 94-A-13**

**Peace River District - British Columbia**

MIDWEST SURVEYS
LAND SURVEYING LTD.
10915 ALASKA ROAD
FORT ST. JOHN, BC, V1J 6P3
TEL: 250-785-3902

| | |
|---|---|
| Project Name: NEBC Connector | Sheet No.: 3.0 |
| Project No.: C.00384 | 00 REVISION |
| Route Reference: PB000222-MSI-GS-SPD-002_18 | |
| Document No.: PB000222-MSI-DD-MAP-204_00 | |

\\nefcalgary\JOBS\2023\PPB-0002-23\CADD\North River (NEBC)\PPBoR\PPBoR_SHEETS-1-11.dwg