**R/W DETAILS**
**N.T.S.**

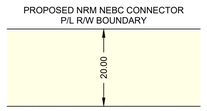


**P/L R/W DETAIL No.1**

| OWNERSHIP TRACT No. | NRCP-0105 | NRCP-0106 | NRCP-0107 | NRCP-0108 | NRCP-0109 | NRCP-0110.1 | NRCP-0111 | NRCP-0112 | NRCP-0113 | NRCP-0114 |
|---|---|---|---|---|---|---|---|---|---|---|
| AREA (ha) AND LENGTH (m) OF PERMANENT EASEMENT | AREA 0.791 LENGTH 395.3 | AREA 0.603 LENGTH 301.5 | AREA 0.188 LENGTH 93.9 | AREA 0.791 LENGTH 395.3 | AREA 1.045 LENGTH 522.3 | AREA 0.074 LENGTH 36.8 | AREA 1.051 LENGTH 525.6 | AREA 0.304 LENGTH 152.0 | AREA 0.821 LENGTH 410.4 | AREA 0.535 LENGTH 267.4 |

**PLAN**
**SCALE 1:5000**

FOR CONTINUATION SEE DRAWING: PB000222-MSI-DD-MAP-210

PIPELINE PLAN AND PROFILE IN:
UNIT 052 BLOCK K
UNIT 042 BLOCK K
UNIT 041 BLOCK K
GROUP 94-A-12
UNIT 050 BLOCK J
UNIT 040 BLOCK J
GROUP 94-A-12
UNSURVEYED CROWN LAND

FOR CONTINUATION SEE DRAWING: PB000222-MSI-DD-MAP-212

**PROFILE**
**SCALE**
**1:5000 HOR.**
**1:2000 VERT.**

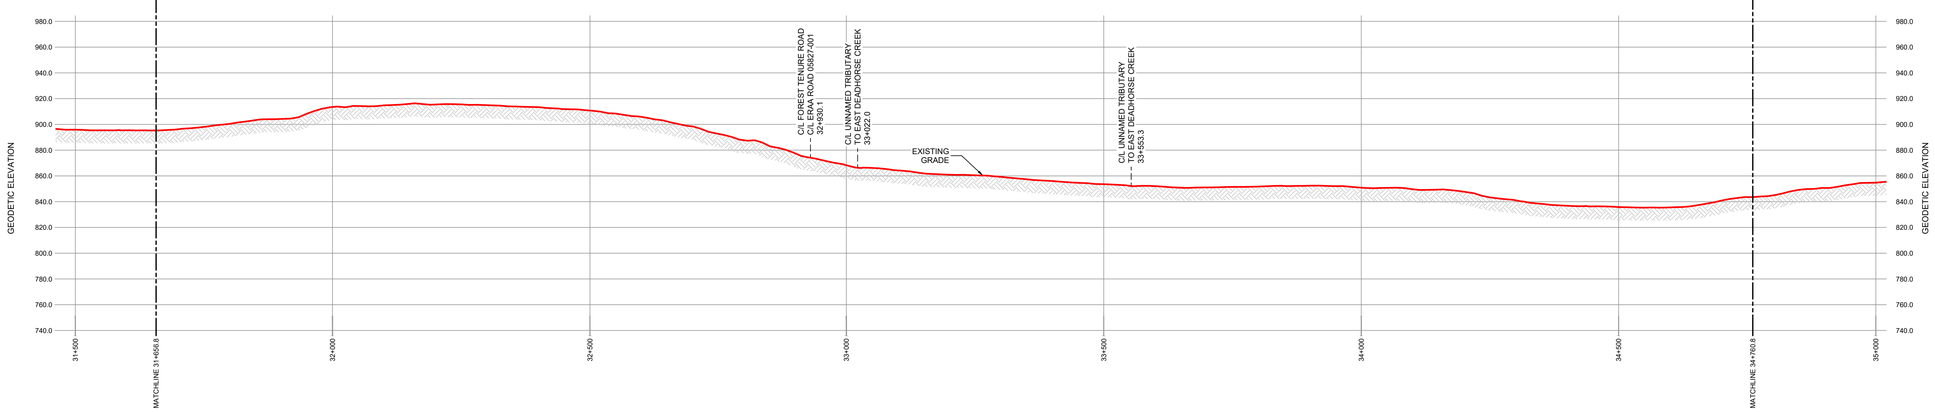


**GENERAL NOTES:**

1. ALL CHAINAGES AND DIMENSIONS ARE IN METRES UNLESS NOTED OTHERWISE.
2. PROFILE INFORMATION HAS BEEN OBTAINED FROM LIDAR AND FIELD SURVEY.
3. CHAINAGES SHOWN ARE CONTOUR.
4. THIS DOCUMENT IS NOT A PLAN OF SURVEY, BUT IS A GRAPHICAL REPRESENTATION OF THE APPROXIMATE SIZE, CONFIGURATION AND LOCATION OF PROPERTY OWNERSHIP. IT IS NOT INTENDED TO BE USED FOR LEGAL DESCRIPTIONS, CALCULATING EXACT DIMENSIONS OR PROPERTY AREAS.
5. CONVERSION FACTOR FOR HECTARES TO ACRES IS: 1 HECTARE = 2.4710 ACRES.
6. TYPICALLY THE RIGHT OF WAY WIDTH IS 20.0m BUT WILL VARY AT SPECIFIC LOCATIONS DUE TO ENGINEERING AND CONSTRUCTION RESTRICTIONS.
7. FULL SIZE DRAWINGS ARE PLOTTED ON 707 x 1000 (B1 SIZED PAPER). REDUCED SIZE DRAWINGS ARE NOT TO SCALE.

**LEGEND:**

KILOMETRE POST: KP
PROPOSED PIPELINE RIGHT OF WAY:
PROPOSED VALVE SITE:
PROPERTY LINE:

A/R: ACCESS ROAD
ha.: HECTARES
m: METRES
NPS: NOMINAL PIPE SIZE
P/L: PIPELINE
R/W: RIGHT OF WAY
C/L: CENTRE LINE

**CER APPROVAL:**

**LAND TITLES OFFICE:**

PLAN No. _____

ENTERED AND REGISTERED

ON _____

INSTRUMENT No: _____

_____
A.D.REGISTRAR

**REVISIONS:**

| No. | DESCRIPTION | DATE | DRFT | CHK | APRV |
|---|---|---|---|---|---|
| 00 | PLAN ISSUED | NOV. 18, 2024 | JA | TM | JH |

NORTHRIVER MIDSTREAM

**PLAN SHOWING:**

**Plan and Profile of NEBC Connector**
**from**
**KP 31+656.8 to 34+760.8**
**Limits of Sheet**
**SW Unit 52 Block K Group 94-A-12**
**SE Unit 40 Block J Group 94-A-12**

**Peace River District - British Columbia**


**MIDWEST SURVEYS**
LAND SURVEYING LTD.
10915 ALASKA ROAD
FORT ST. JOHN, BC, V1J 6P3
TEL: 250-785-3902


| | |
|---|---|
| Project Name: NEBC Connector | Sheet No.: 10.0 |
| Project No.: C.00384 | 00 REVISION |
| Route Reference: PB000222-MSI-GS-SPD-002_18 | |
| Document No.: PB000222-MSI-DD-MAP-211_00 | |

\\nefcalgary\JOBS\2022\PPB-0002-22\CADD\North River (NEBC)\PPBoR\PPBoR_SHEETS-1-11.dwg